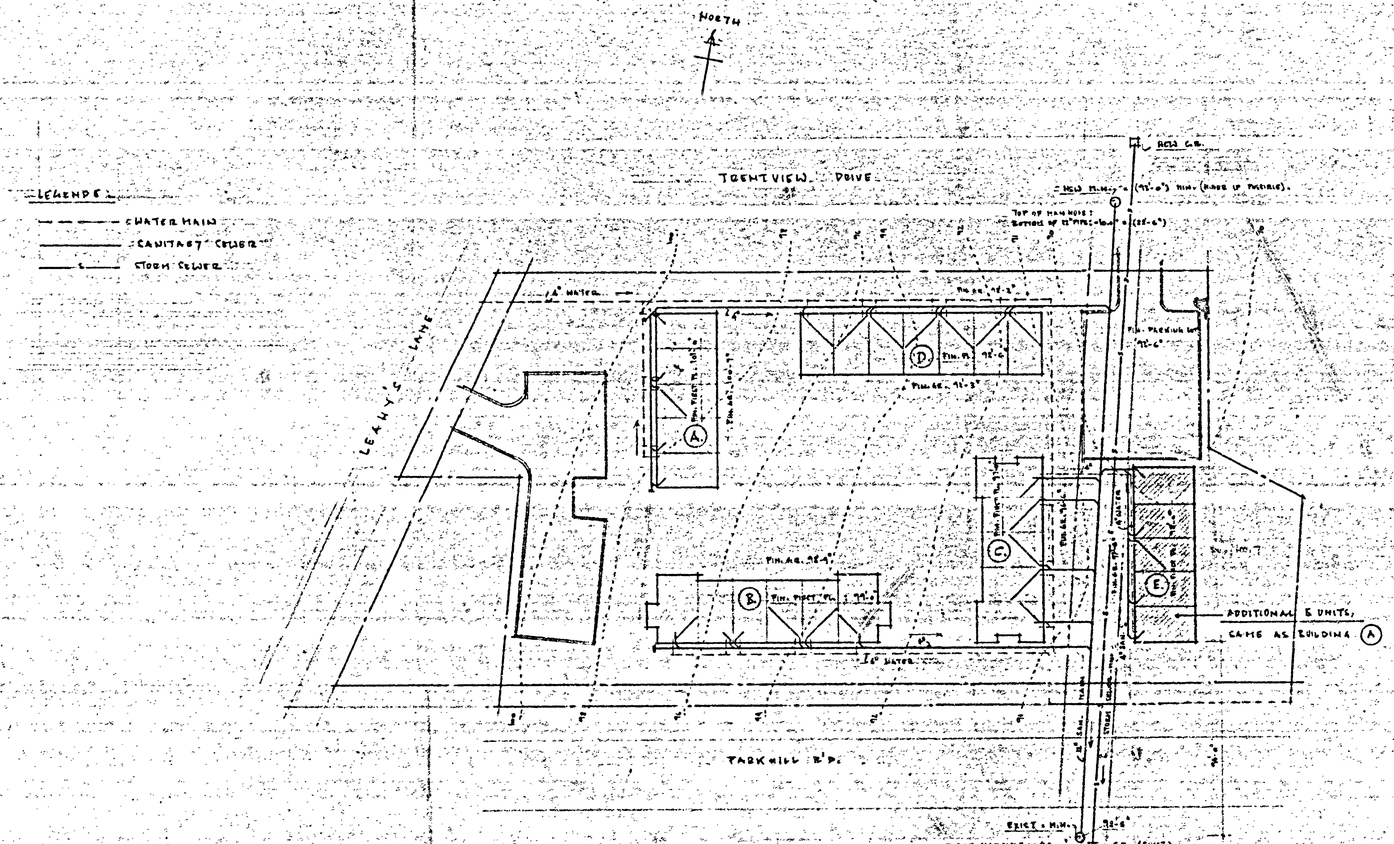

LEGEND:

- WATER MAIN
- SANITARY SEWER
- STORM SEWER

PLOT PLAN: 1" = 20'-0"

NOTE:

GRADE OF MAIN SEWER EXTENSION TO NORTH (PETERBOROUGH LUMBER SUB DIVISION) TO BE 0.2'/100'.
ALLOW 6" DROP AT CONNECTIONS.

REV. NOV. 18/1969. APRIL 15/1970.
REVISED - SITE SERVICES.

ONTARIO HOUSING CORPORATION
120 HOUSING UNITS - PETERBOROUGH, ONT.
(22) UNITS - PARKHILL R'D. PLUS (5) UNITS

CHARLES HUFFMAN LTD. GENERAL CONTRACTOR
670 CROWN DRIVE, P.O. BOX 425, PETERBOROUGH, ONT.

DRAWN BY: LL | CHECKED BY: | DRAWING NO.
SCALE: 1" = 20'-0" | DATE: OCT 22/1969.

M3108-L09